FilmL.A., Inc.
6255 W Sunset Blvd, 12th Floor
Hollywood, CA 90028
t: (213)977-8600 - f: (213)977-8601
www.filmla.com

Summary Information

Permit No: F00141096 **Type of Permit:** FILMING **Release Date:** 08/16/2018

Production Company UNIVERSAL TELEVISION INC I FEEL BAD

Insured Company Name NBC UNIVERSAL MEDIA LLC

Contact Phone No. 1 818-733-0824

Contact Phone No. 2

Fax

Address 100 UNIVERSAL CITY PLAZA, BLDG 5188 3RD FLOOR EAST UNIVERSAL CITY, California 91608

Production Title I FEEL BAD S1

Type of Production TV Sitcom

Producer Marc Solakian

Director Julie Ann Robinson

1st AD Danny Silverberg

Production Manager Jack Philbrick

FilmL.A. Coordinator Michael Gonzalez

Location Manager Alasdair Boyd

Primary Phone Mobile - 213-618-2643

Secondary Phone

Location Assistant Hannah Caldwell

Primary Phone Mobile - 662) 910-8282%u202C

Secondary Phone

Fees

Posting 300	$69.00
Posting 900	$414.00
Notification Charge	$170.00
FILMLA NON-REFUNDABLE FILM APPLICATION FEE	$685.00
LA CITY LANE AND STREET CLOSURE FEE	$312.00
LA CITY FIRE SAFETY OFFICER	$1,530.00
LA CITY FIRE DEPARTMENT SPOT CHECK SURCHARGE	$85.00

Total Permit Fee $3,265.00

Number of Locations 1

NOT A PERMIT

FilmL.A., Inc.
6255 W Sunset Blvd, 12th Floor
Hollywood, CA 90028
t: (213)977-8600 - f: (213)977-8601
www.filmla.com

Summary Information — Location

Permit Number	F00141096	**Location Manager**	Alasdair Boyd
Production Company	UNIVERSAL TELEVISION INC I FEE...	Primary Phone	Mobile - 213-618-2643
Insured Company	NBC UNIVERSAL MEDIA LLC	Secondary Phone	
Production Title	I FEEL BAD S1		

Location Address	18079 Rancho St, Los Angeles, CA, 91316
Location Type	Private Residence
Prep Dates	8/15/2018 - 8/16/2018 07:00 - 22:00 2 days
Film Dates	8/17/2018 - 8/17/2018 07:00 - 23:59 1 day
Strike Dates	8/20/2018 - 8/20/2018 07:00 - 22:00
Hold Dates	8/19/2018 - 8/20/2018 00:00 - 00:00
Open or Closed to the Public	Closed
Generic Conditions	*Certain service and personnel fees required by jurisdictional agencies are not collected by FilmL.A. Any such fees must be paid directly to the appropriate agency, and a separate invoice will be provided to the permittee. *LAFD UFSO: Company must contact FilmL.A. for extension of the Uniformed Fire Safety Officers' hours. During normal business hours, UFSO must also inform the LAFD Film desk of the extension. Community Survey Obtained Equipment staging and vehicles may park on one side of the street only. Must Maintain 5' Clearance on Sidewalks/Walkways Must maintain local/emergency access No cast or crew parking on area streets No steps from trailers, trucks or motorhomes may be facing road Number of uniformed officers listed on the permit is a minimum requirement. Permittee remains responsible for deploying a sufficient number of uniformed officers to provide traffic and crowd control to ensure the safety of the film crew and the public. Traffic control must be done in accordance w/MUTCD Traffic Officers Required Uniformed officers shall have a copy of the film permit in their possession and are required to confirm that all traffic control signage devices are in place.
Please see attached document	Rancho St btwn Lindley Ave & 50ft east NS curb - I feel Bad.pdf

Equipment on Location	**Type**	**Quantity**	**Personnel on Location**	**Type**	**Quantity**
	10 Ton Truck	3		Cast	3

NOT A PERMIT

FilmL.A., Inc.
6255 W Sunset Blvd, 12th Floor
Hollywood, CA 90028
t: (213)977-8600 - f: (213)977-8601
www.filmla.com

Summary Information — Location

Permit Number F00141096
Production Company UNIVERSAL TELEVISION INC I FEE...
Insured Company NBC UNIVERSAL MEDIA LLC
Production Title I FEEL BAD S1

Location Manager Alasdair Boyd
Primary Phone Mobile - 213-618-2643
Secondary Phone

5 Ton Truck	1	Crew	60
Cast/Crew vehicles	65	LA City UFSO assigned	43273
Catering Truck	1	Off-Duty/Retired LAPD Officer(s)	2
Generator	2		
Honey Wagons	1		
Portable restrooms	1		
Scissor Lifts	1		
Stakebed Trucks	2		
Trailers	4		
Vans	4		

Filming Activities Equipment on property; Equipment on sidewalk & street; Exterior establishing shots; Interior and exterior dialogue; Intermittent pedestrian control; Intermittent traffic control - 2 minutes standard; Plate shot of front of house from lane closure on Rancho street.;

Special Effects: F/X Permit # 27044

Type	No. Times Per Day	No. Takes Per Take
Fire Effects	1	1

Description of F/X Scene: CANDLES AND FIRE PLACE FOR BACKGROUND SETTING
75 -CANDLES , IN HOUSE AND 1 GAL. OF WHITE GAS
UNDER THE DIRECT SUPERVISION OF Alexander Hill, 3367.08 AND UFSO FP# 141096

Jurisdiction **Political:** Los Angeles City - Council District 05 **Police:** Los Angeles Police Department **Fire:** Los Angeles City

Thomas Guide **Page:** 561 **Grid:** A4

Approvals

LOS ANGELES CITY FIRE DEPARTMENT - FILM UNIT	Kanisha Leonard
LOS ANGELES CITY POLICE DEPARTMENT	Melissa Hernandez
FILML.A. CLOSURES	Yulizza Ramirez
LOS ANGELES CITY DEPARTMENT OF PUBLIC WORKS	Jessica Castro

NOT A PERMIT

FilmL.A., Inc.
6255 W Sunset Blvd, 12th Floor
Hollywood, CA 90028
t: (213)977-8600 - f: (213)977-8601
www.filmla.com

Summary Information — Location

Permit Number F00141096
Production Company UNIVERSAL TELEVISION INC I FEE...
Insured Company NBC UNIVERSAL MEDIA LLC
Production Title I FEEL BAD S1

Location Manager Alasdair Boyd
Primary Phone Mobile - 213-618-2643
Secondary Phone

Parking

Base Camp
Location Type : Other Location
5001 White Oak Ave, Encino, CA, 91316

Crew Parking
Location Type : Other Location
5001 White Oak Ave, Encino, CA, 91316

Parking Notes
Basecamp and crew parking: LAFD approved for spot check by Insp. Owens

Posting "No Parking" signs N/S RANCHO, LINDLEY AVE. EAST FOR 50 FEET
E/S LINDLEY AVE, RANCHO ST. NORTH FOR 100 FEET

Approximate Footage 601 - 900 **Log Number** 211971

Date(s) 8/15/2018 to 8/16/2018 **Time(s)** 07:00 to 22:00

Posting "No Parking" signs N/S RANCHO, LINDLEY AVE. EAST FOR 50 FEET
E/S LINDLEY AVE, RANCHO ST. NORTH FOR 100 FEET

Approximate Footage 0 - 300 **Log Number** 211972

Date(s) 8/20/2018 to 8/20/2018 **Time(s)** 07:00 to 22:00

Posting "No Parking" signs N/S RANCHO ST LINDLEY AVE. EAST FOR 50 FEET
E/S LINDLEY AVE, RANCHO ST. - ROSITA ST
E/S LINDLEY AVE, RANCHO ST SOUTH FOR 150 FEET

Approximate Footage 601 - 900 **Log Number** 211973

Date(s) 8/17/2018 to 8/17/2018 **Time(s)** 00:00 to 00:00

Lane / Full Closure N/S CURBLANE OF RANCHO ST, LINDLEY AVE EAST FOR 100 FEET

Approximate Footage 0 - 300

Date(s) 8/17/2018 to 8/17/2018 **Time(s)** 18:00 to 23:59

NOT A PERMIT

Permit #EQ0141096

W20-1 W20-5 W1-6 (L) C30(CA) R3-7

TRAFFIC SIGNAL

TRAFFIC CONE

TYPE I W/ SIGN

HIGH LEVEL WARNING DEVICE

ALL TRAFFIC CONTROL WILL BE INSTALLED TO MEET OR EXCEED THE LATEST CA-MUTCD MINIMUM REQUIREMENTS

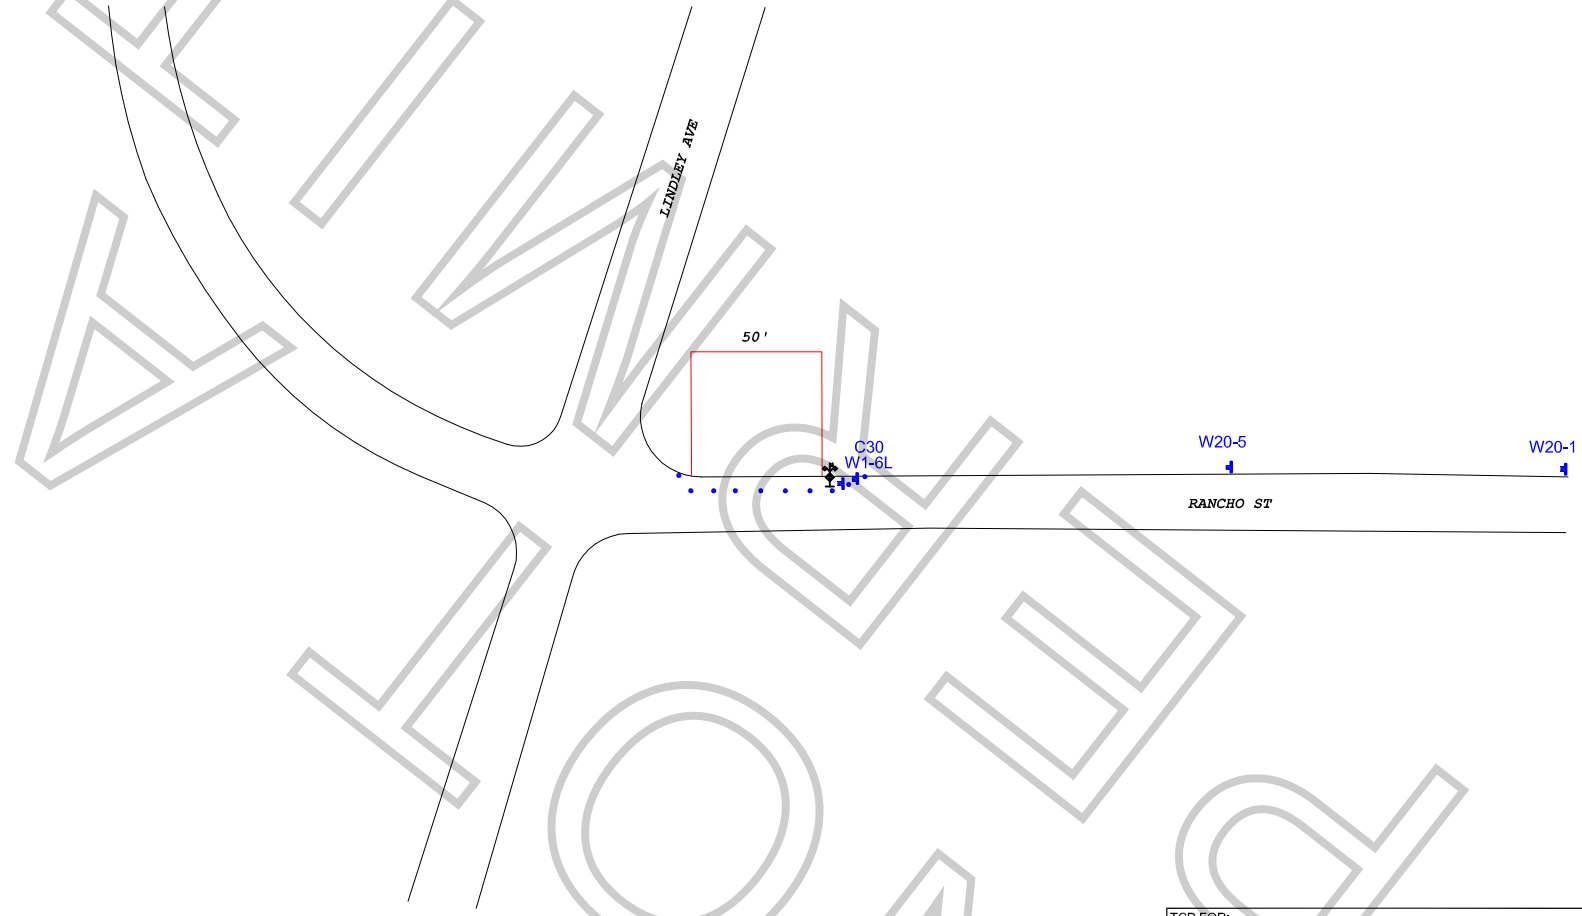

APPROVED

WORK ZONE TRAFFIC CONTROL PLAN
GENERAL NOTES

1. DATE/TIME: 8-17-18 FROM 18:00 HOURS TO 23:59 HOURS.

2. ALL SIGNING, STRIPING, AND TRAFFIC CONTROL DEVICES SHALL CONFORM TO THE (CURRENT) STATE OF CALIFORNIA DEPARTMENT OF TRANSPORTATION (CALTRANS) STANDARD PLANS AND STANDARD SPECIFICATIONS, CALIFORNIA MUTCD, AND ANY ADDENDUMS THERETO, AND AS SHOWN ON THESE PLANS, SYMBOLS AND ABBREVIATIONS USED ARE SHOWN ON CALTRANS STANDARD PLANS.
3. THERE WILL BE NO INTERFERENCE WITH TRAFFIC SIGNALS OR CROSSWALKS.
4. CONES WILL BE 28" MINIMUM HEIGHT AND HAVE REFLECTORIZED SLEEVES FOR NIGHT WORK.
5. POLICE WILL DIRECT TRAFFIC IF NECESSARY.

TCP FOR: I FEEL BAD

LOCATION: NORTH SIDE CURB CLOSURE
RANCHO ST BTWN LINDLEY AVE & EAST 50'
LOS ANGELES, CALIFORNIA

CONTACT: ALASDAIR BOYD
PH# 213-618-2643

JCL TRAFFIC SERVICES
(213) 622-9775
C31-CA Lic # 805357

DATE	REVISIONS	DRAFTER: MARIO MENJIVAR
		SCALE: N.T.S.
		FILM LA: MG